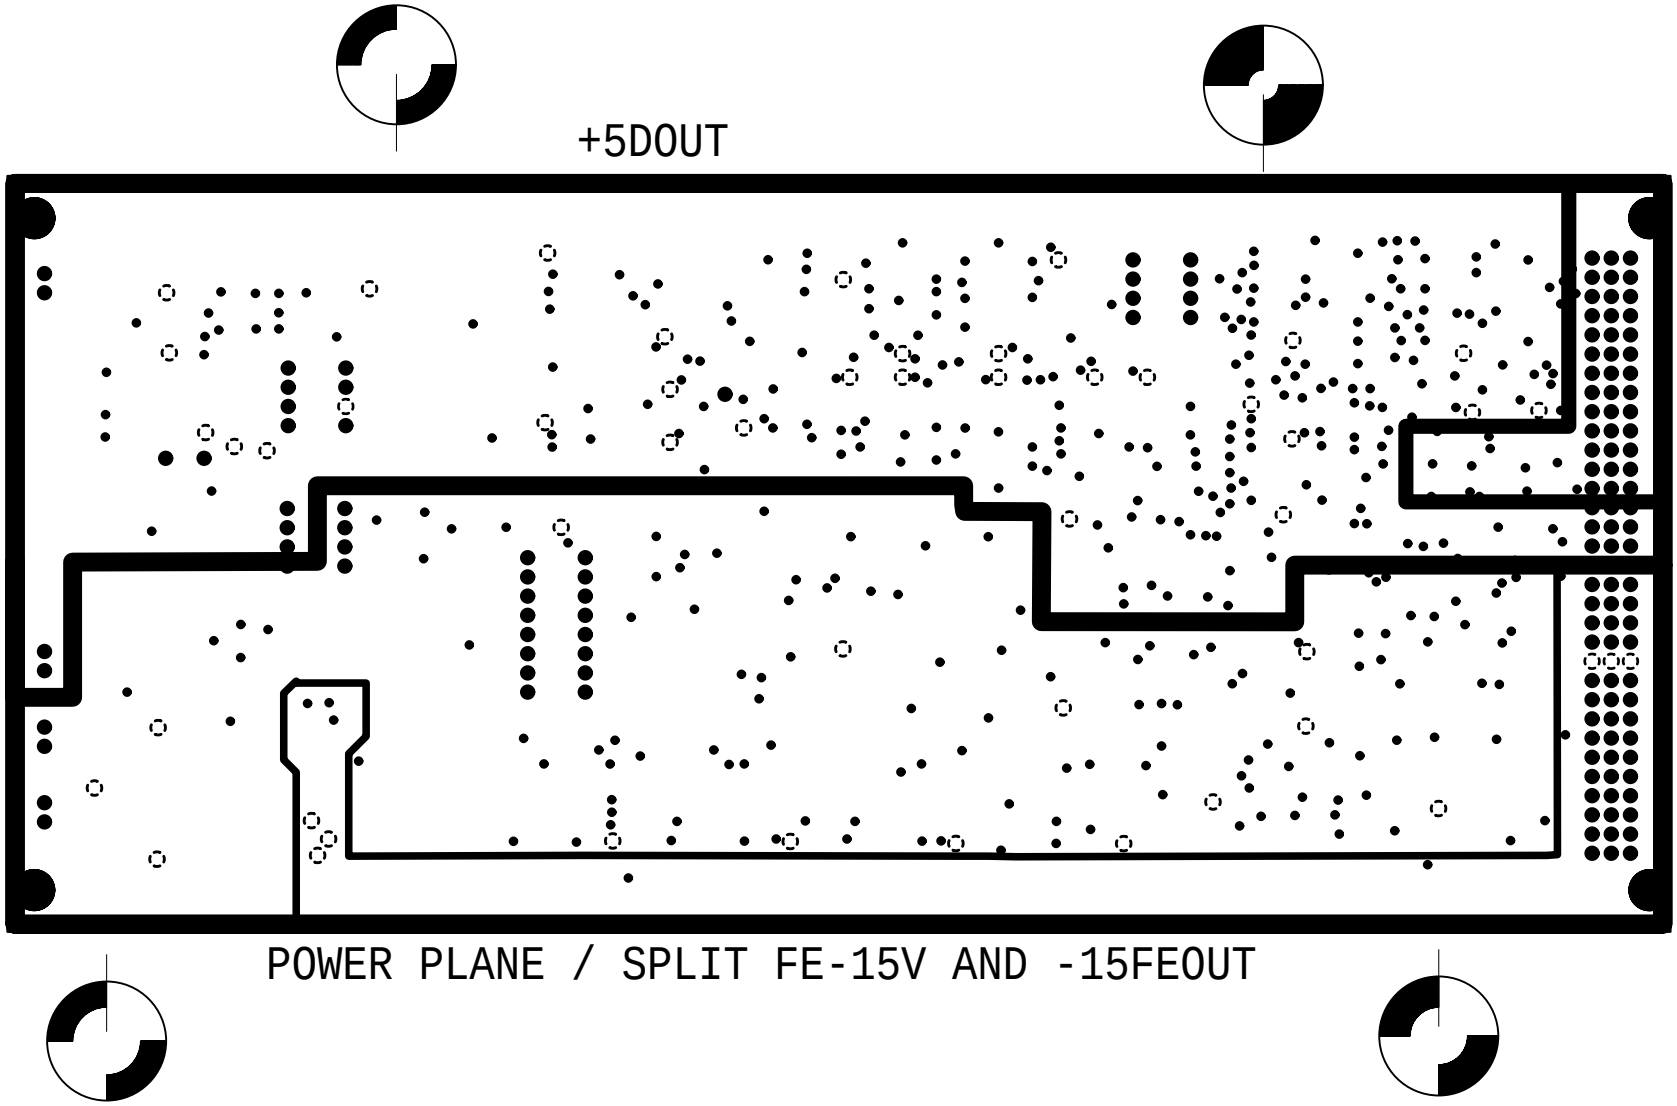
+5DOUT
POWER PLANE / SPLIT FE-15V AND -15FEOUT